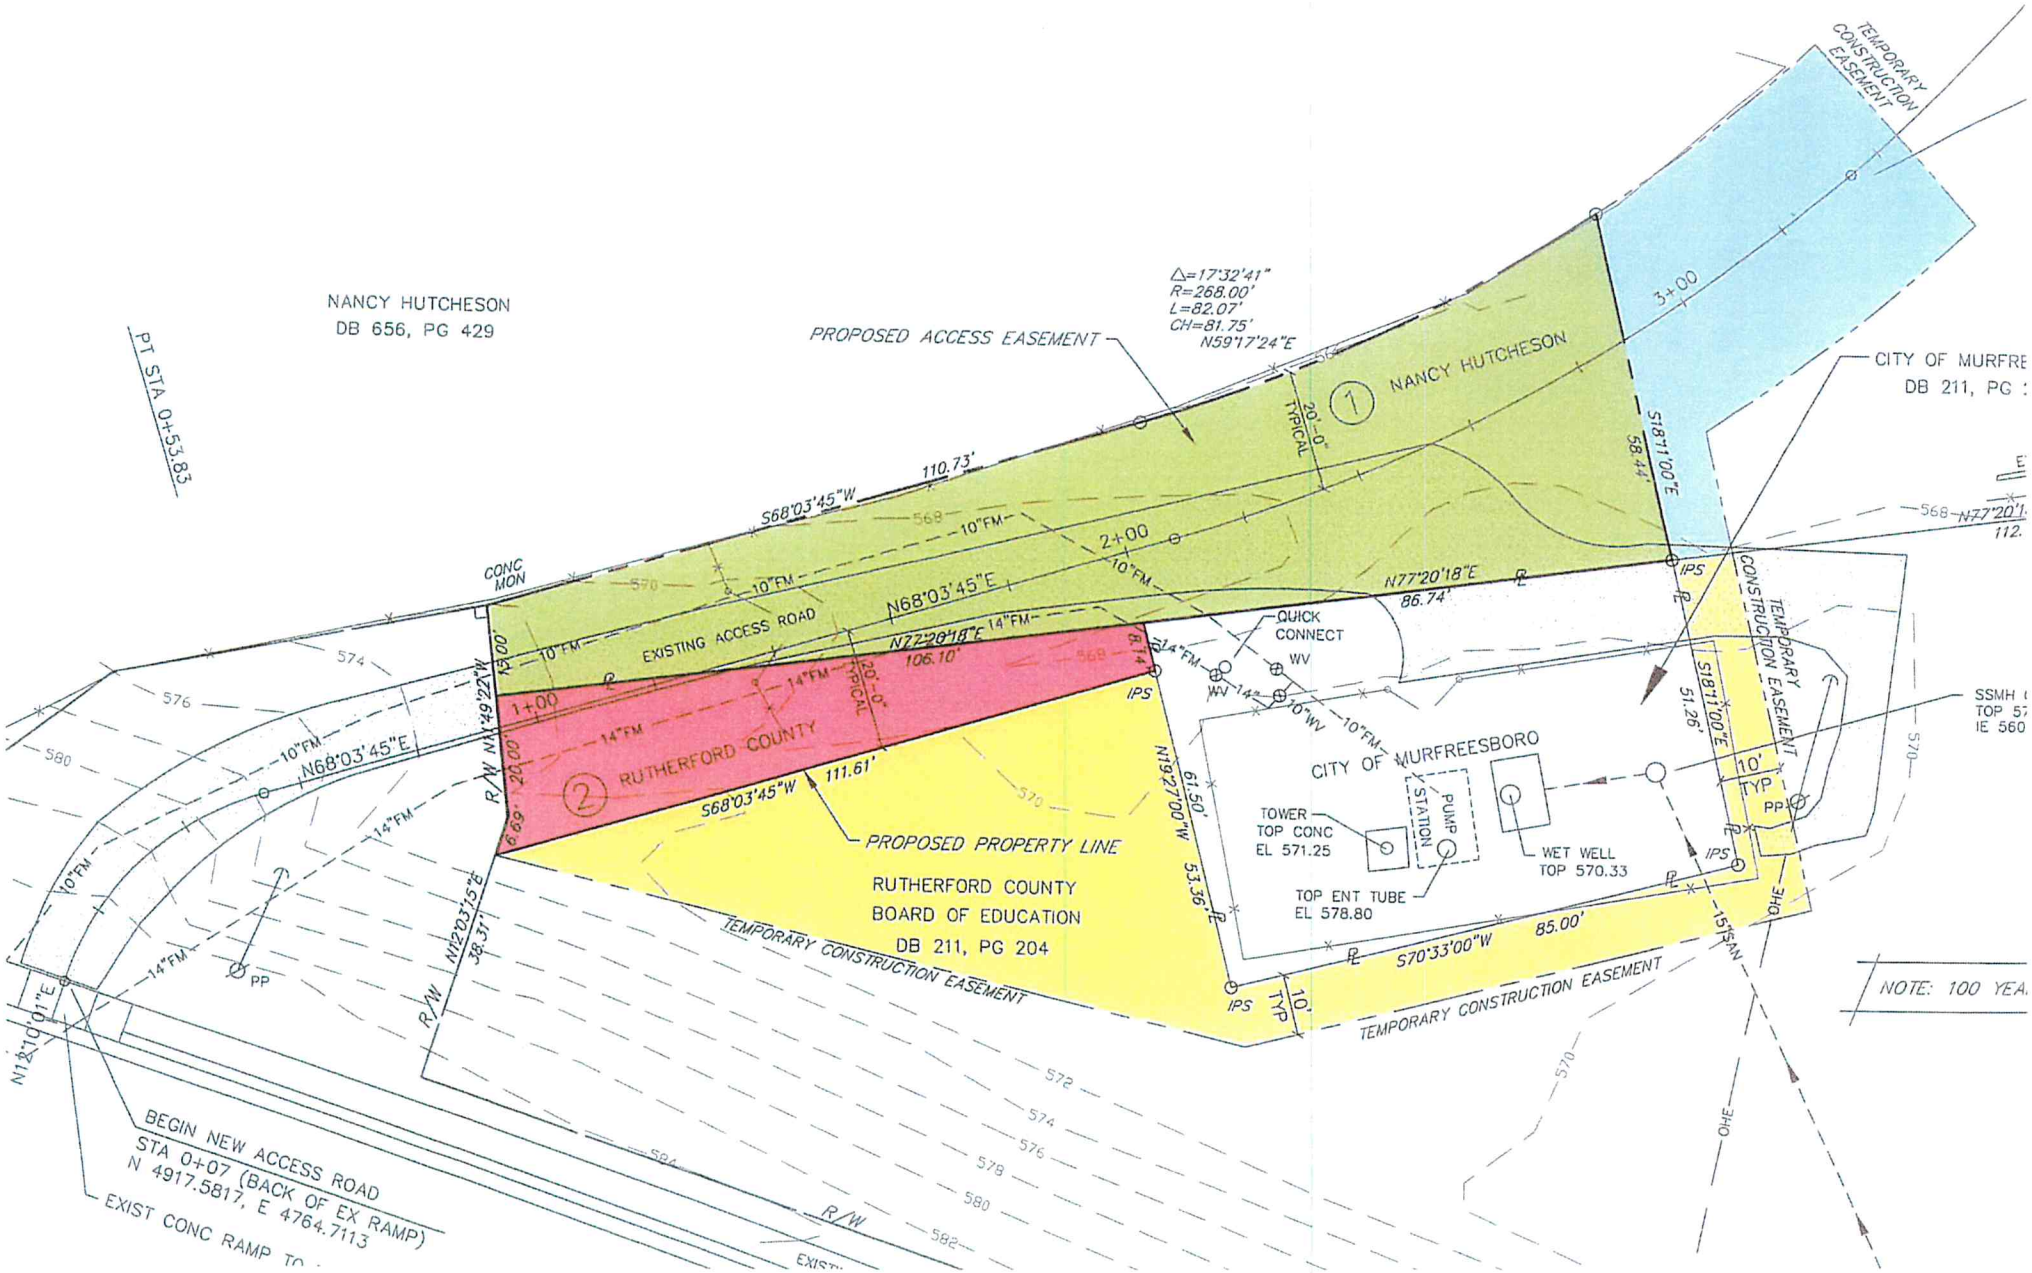
NANCY HUTCHESON
DB 656, PG 429
PT STA 0+53.83
PROPOSED ACCESS EASEMENT
Δ=17°32'41"
R=268.00'
L=82.07'
CH=81.75'
N59°17'24"E
NANCY HUTCHESON
EXISTING ACCESS ROAD
RUTHERFORD COUNTY
PROPOSED PROPERTY LINE
RUTHERFORD COUNTY
BOARD OF EDUCATION
DB 211, PG 204
CITY OF MURFREESBORO
DB 211, PG
TEMPORARY CONSTRUCTION EASEMENT
QUICK CONNECT
TOWER
TOP CONC
EL 571.25
STATION
PUMP
WET WELL
TOP 570.33
TOP ENT TUBE
EL 578.80
BEGIN NEW ACCESS ROAD
STA 0+07 (BACK OF EX RAMP)
N 4917.5817, E 4764.7113
EXIST CONC RAMP TO
S68°03'45"W 110.73'
N68°03'45"E
N77°20'18"E 86.74'
S18°11'00"E 58.44'
S18°11'00"E 51.26'
N77°20'18"E 106.10'
S68°03'45"W 111.61'
N19°27'00"W 61.50'
S70°33'00"W 85.00'
N12°03'15"E 38.31'
N12°10'01"E
N77°49'22"W 15.00'
N77°20'18"E 112.
SSMH
TOP 57
IE 560
NOTE: 100 YEA

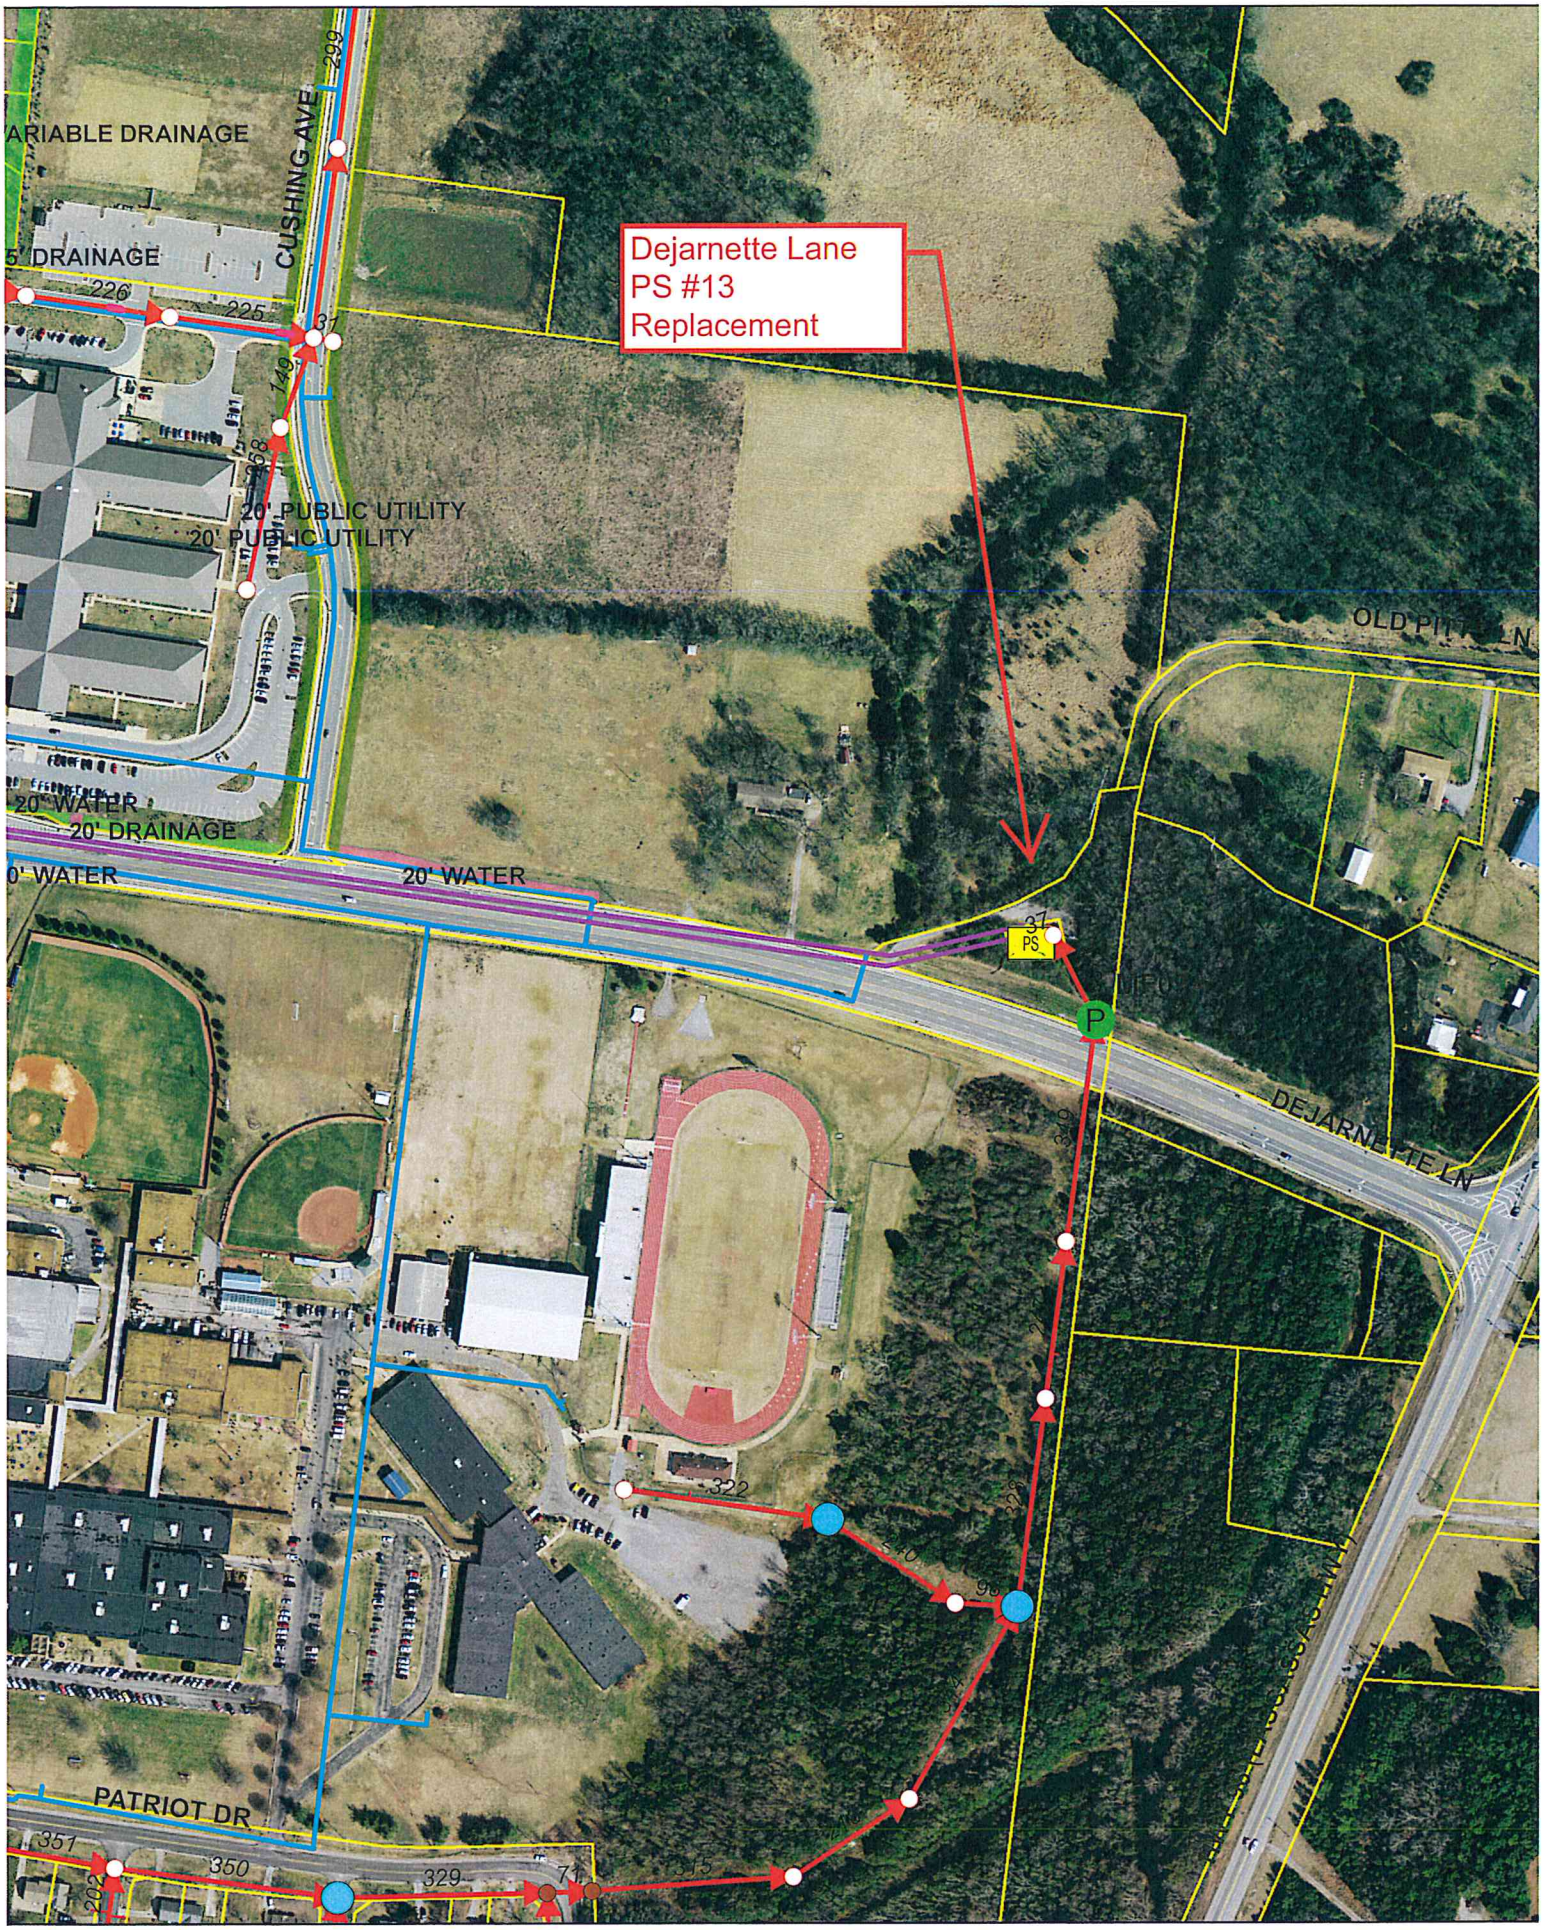

MURFREESBORO WATER AND SEWER DEPARTMENT

N W E 1"= 300'

DeJarnette Lane Pump Station #13

City of MURFREESBORO TENNESSEE